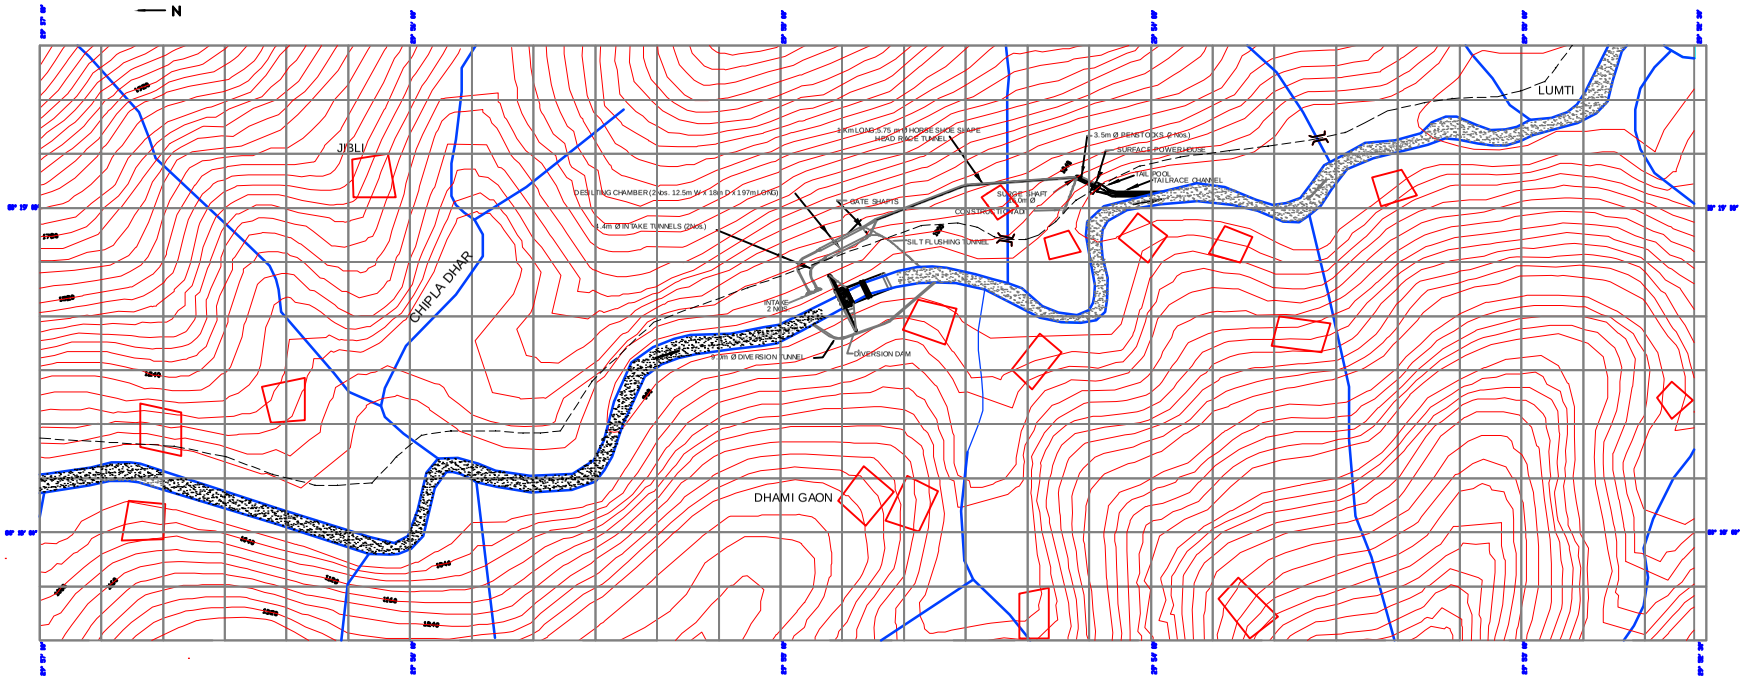

PFR STAGE DRAWING

NOTES:-

1. ALL DIMENSIONS & ELEVATIONS ARE IN METRES UNLESS OTHERWISE SPECIFIED.
2. ALL CONTOURS ARE AT 40m INTERVAL
3. FOR DETAILS OF DAM, HRT AND POWER HOUSE etc SEE RELEVANT DRAWINGS

CENTRAL ELECTRICITY AUTHORITY			
PRE-FEASIBILITY REPORT KHARTOLI LUMTI TALLI H.E.PROJECT	CONSULTANTS WATER AND POWER CONSULTANCY SERVICES (INDIA) LTD.		
LAYOUT PLAN OF KHARTOLI LUMTI TALLI H.E.PROJECT			
DRAWN BY: K.S.WALIA	DESIGN BY:	APPROVED BY:	SCALE 1 : 15,000
GURGAON, HARYANA MARCH, 2004		DRG. NO. WAP/ PFR/KHARTOLI/1001	